


SOS CHILDREN INT SOLAR PV SYSTEM DESIGN (SINGLE LINE DIAGRAM)

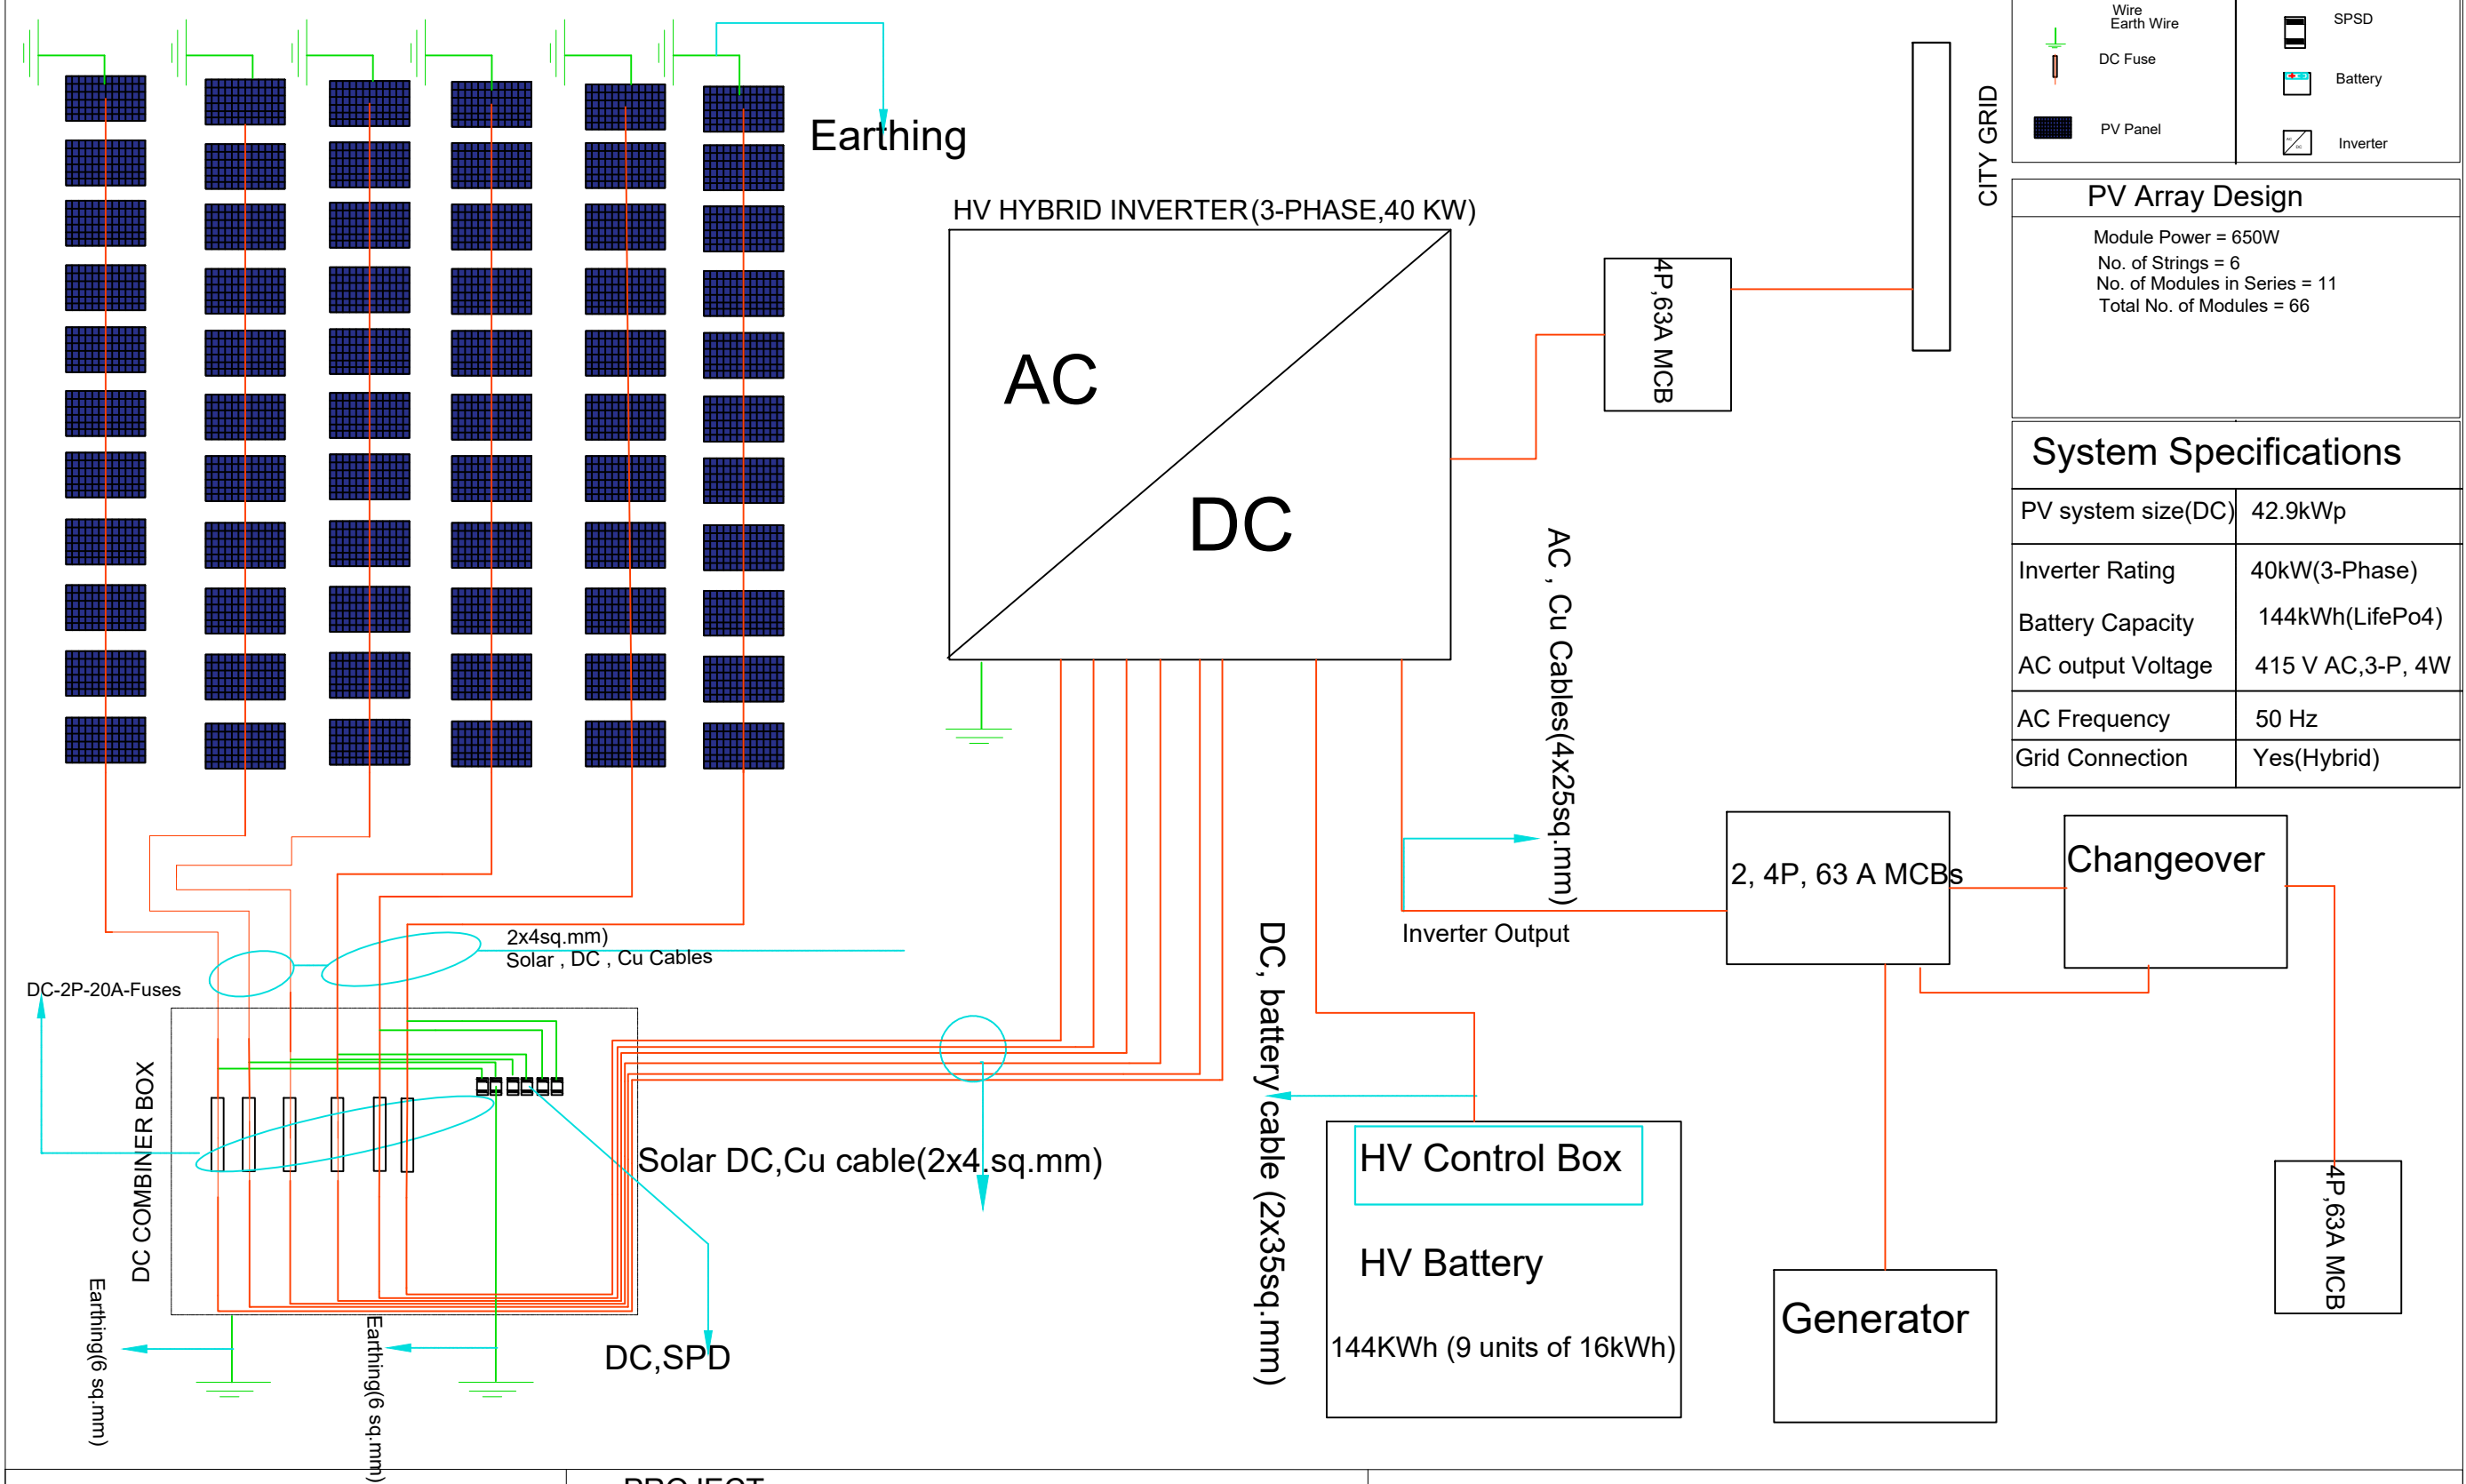

PROJECT
SOS CHILDREN INTERNATIONAL
HYBRID SOLAR PV SYSTEM

LOCATION:
I. KODBUR, HARGEISA

DRAWING TITLE:
SINGLE LINE DIAGRAM

DRAWN BY:

DATE :
August 30, 2026