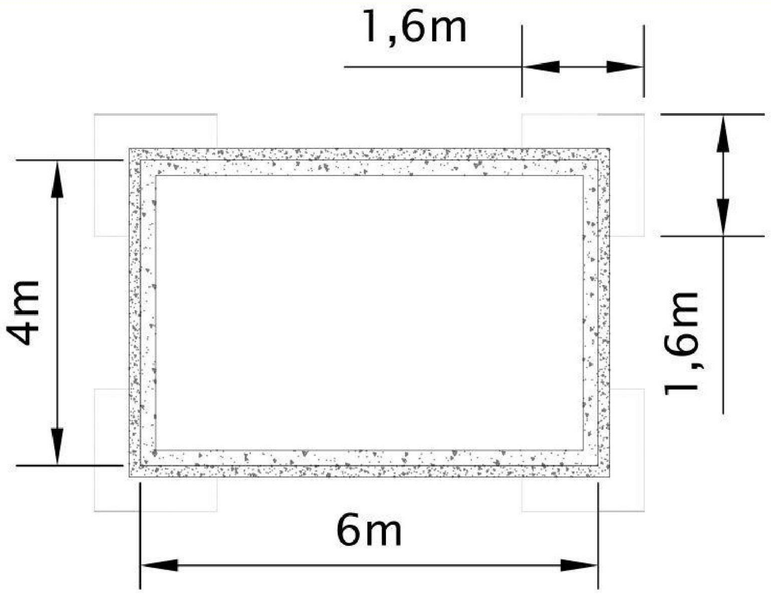

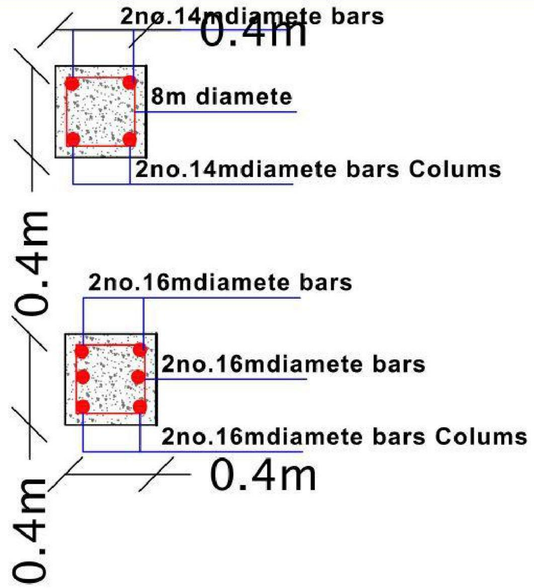

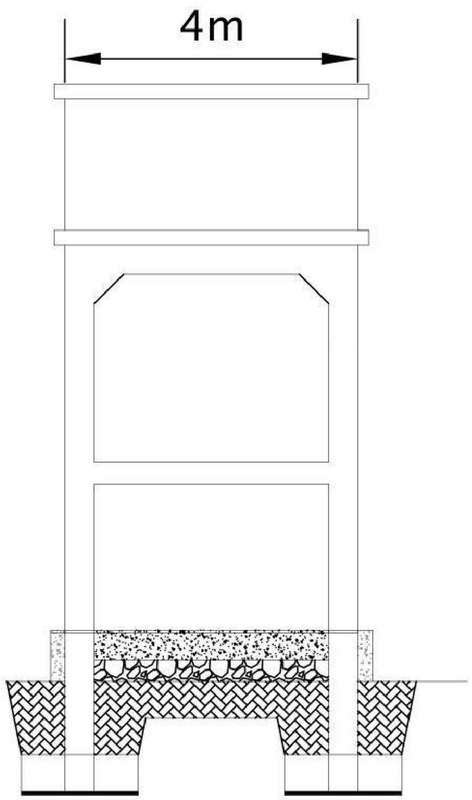

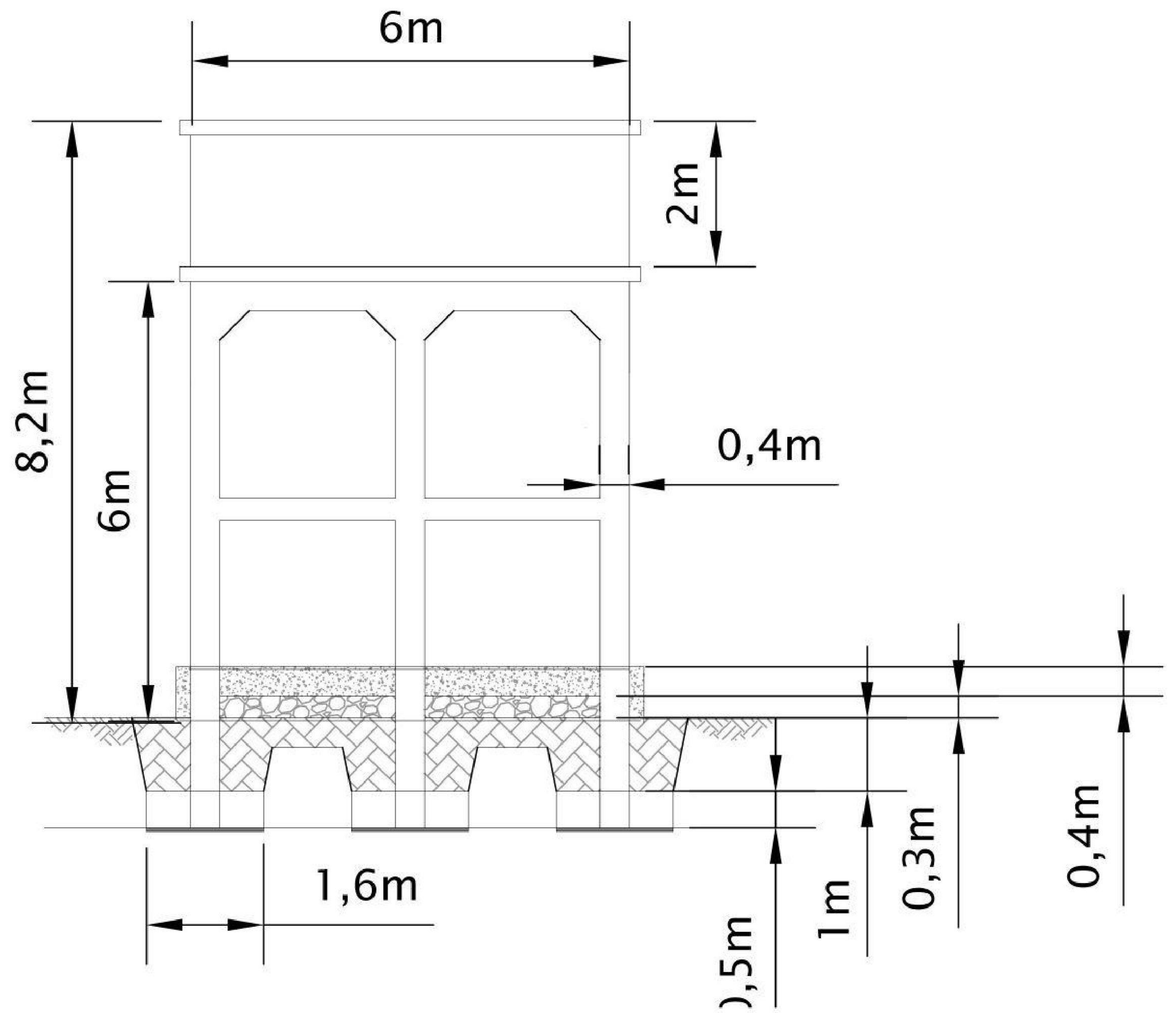

Project :

BOTOR BOREHOLE REHABILITATION IN GEBILEY

Location:

Client :

ADRA

Subject :

drawing of elevated tank and section in Botor

Description :

Drawn by:	Checked by:
Date:	
Scale : 1:100	Drawing No: 01/19

0M 2M 4M 8M