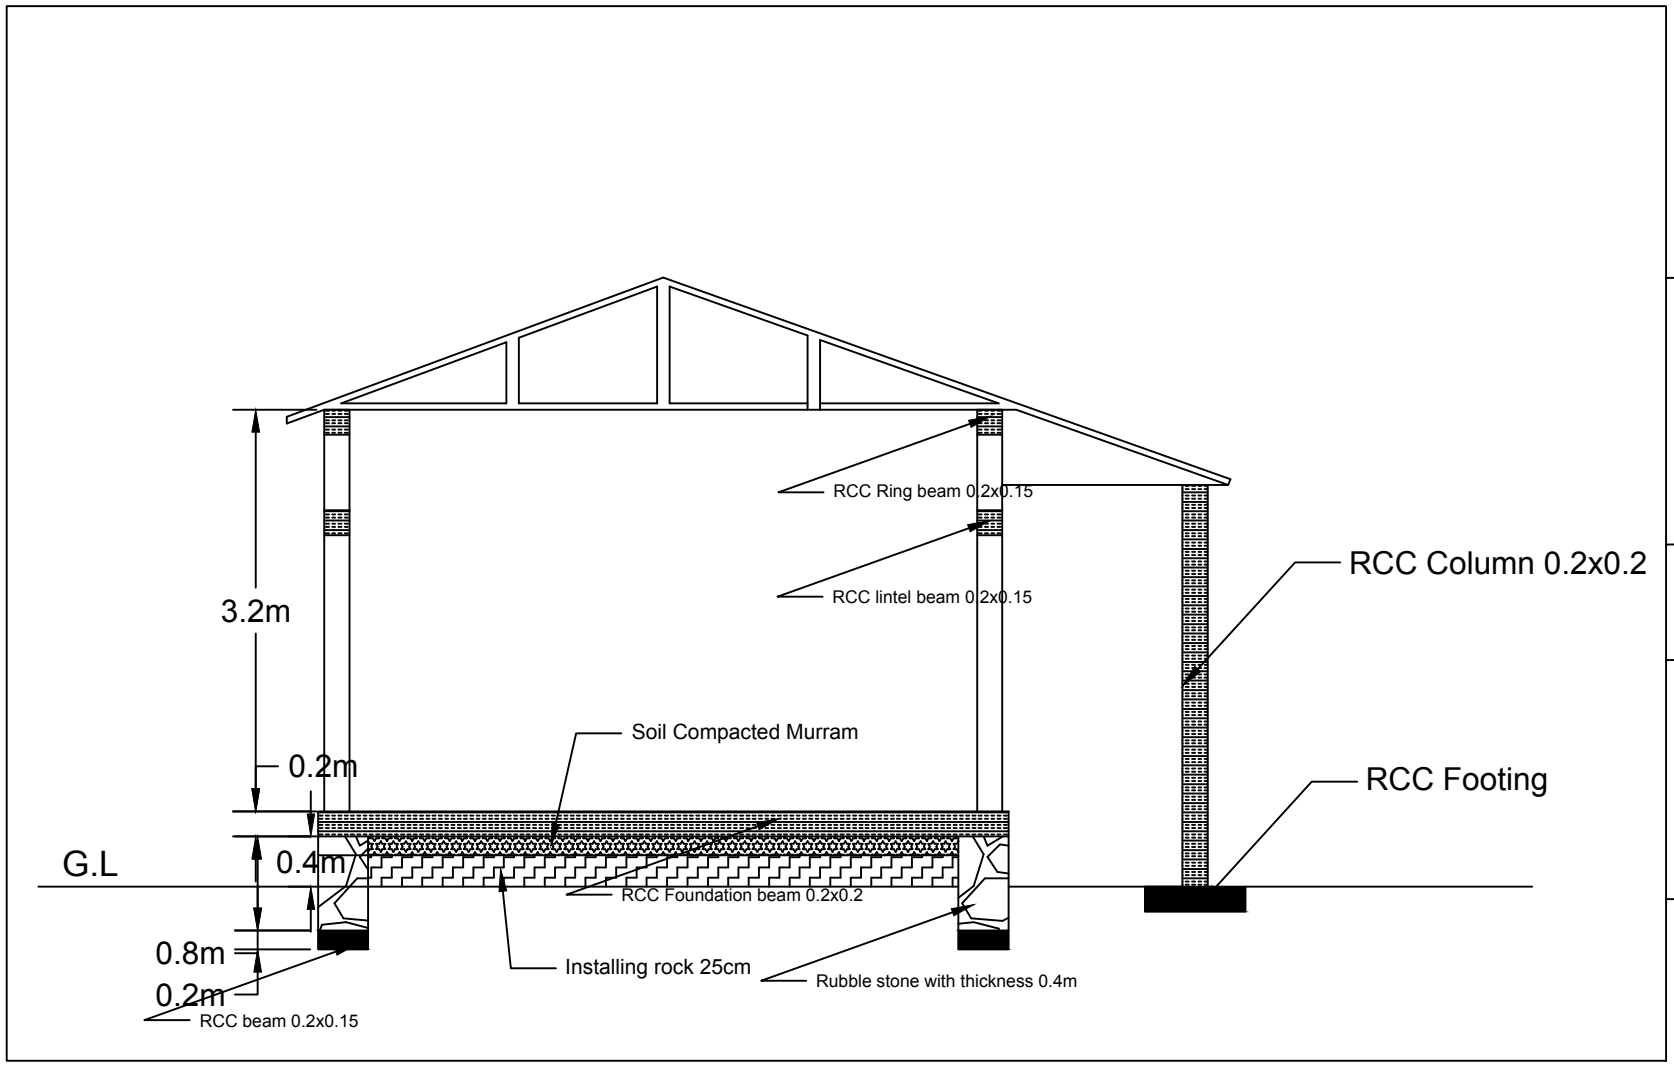


Drawing Title:
Construction Two rooms at MOAD [Main office and Secretial Office

Location:
Erigavo, Sanag

Drawn by :
ADO Engineer

Approved by :
DF Engineer

Specification :
Building plan and furniture detail