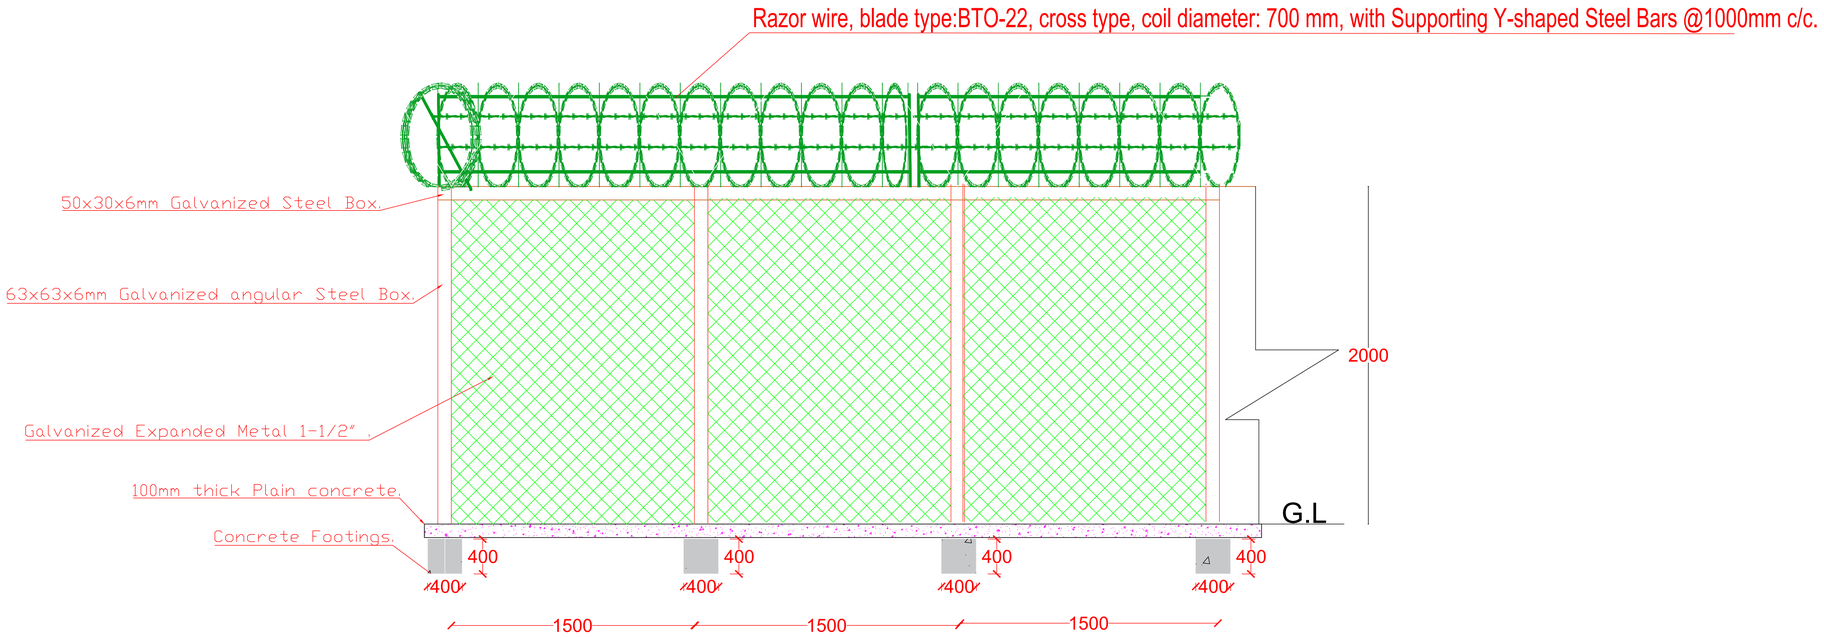


Meshwire Fence for Farah Omar Health Facility.

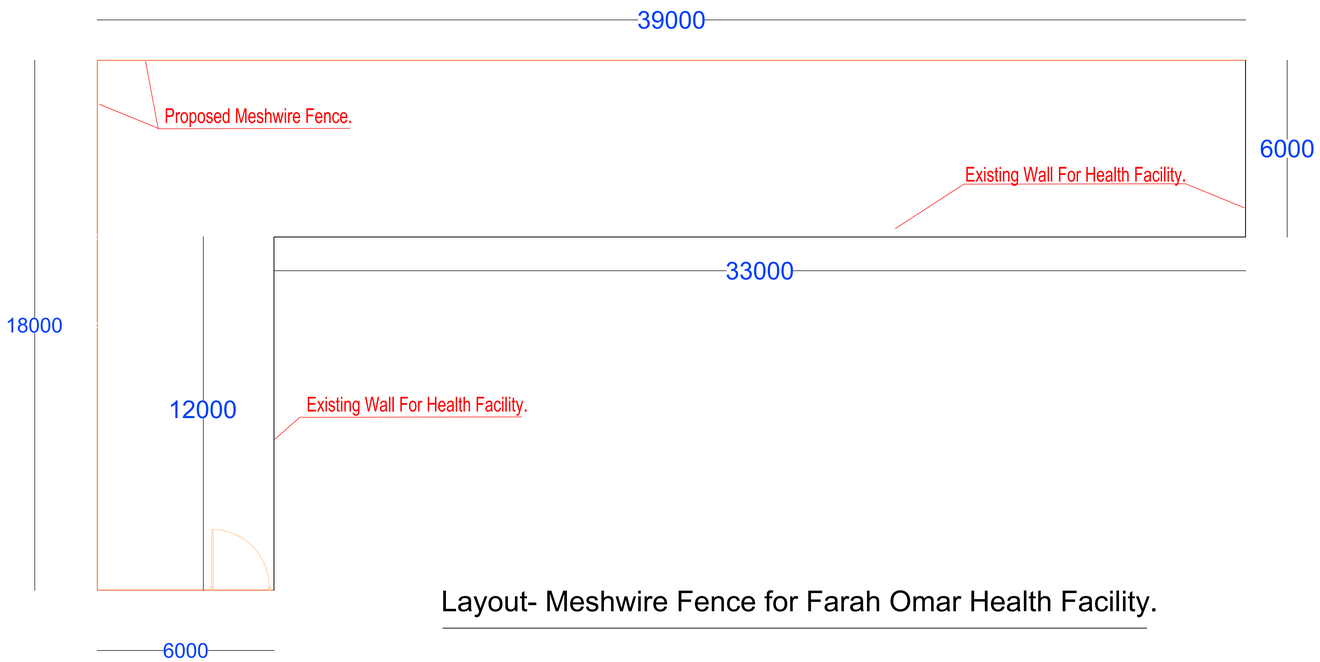


Layout- Meshwire Fence for Farah Omar Health Facility.

| Organization | Project | Location | Drawing Title | DRG. NO | | |
|---|---|---|---|---|---|---|
| | | | | | Drawn by | Ali Hersi |
| | | | | | Reviewed by | Yahye Ali |
| World Vision | Basefund. | Burao, Somaliland. | Meshwire-Fence. | 1 | Approved by | Yahye Omer |
| | | | | | Scale | As Shown |
| | | | | | Date | July,2025 |