



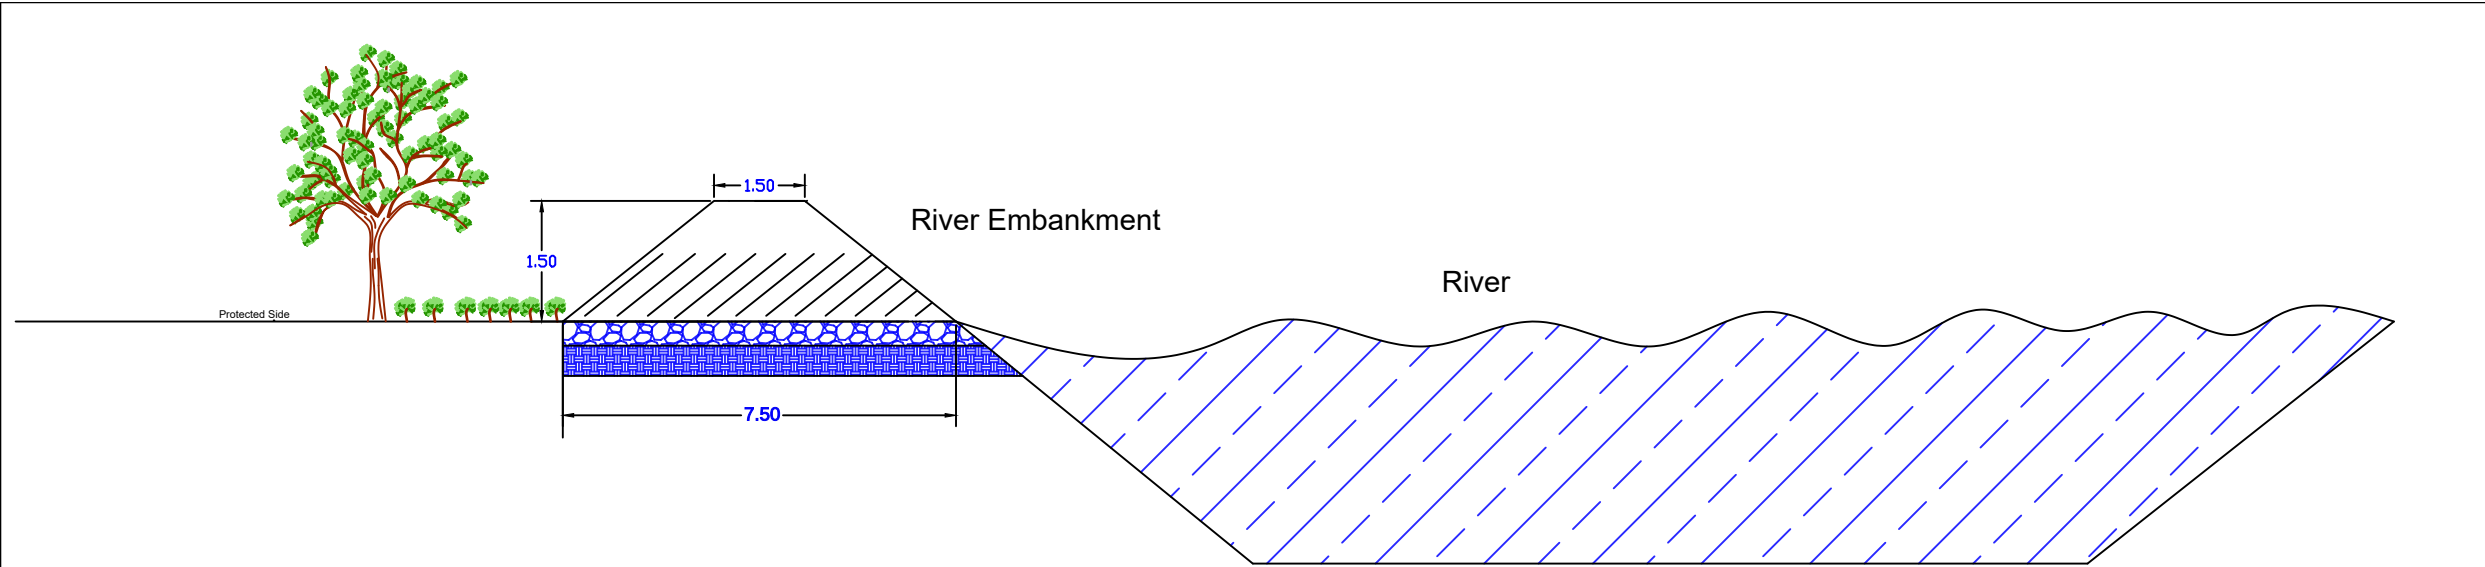

**SECTION A-A EMBANKMENT**

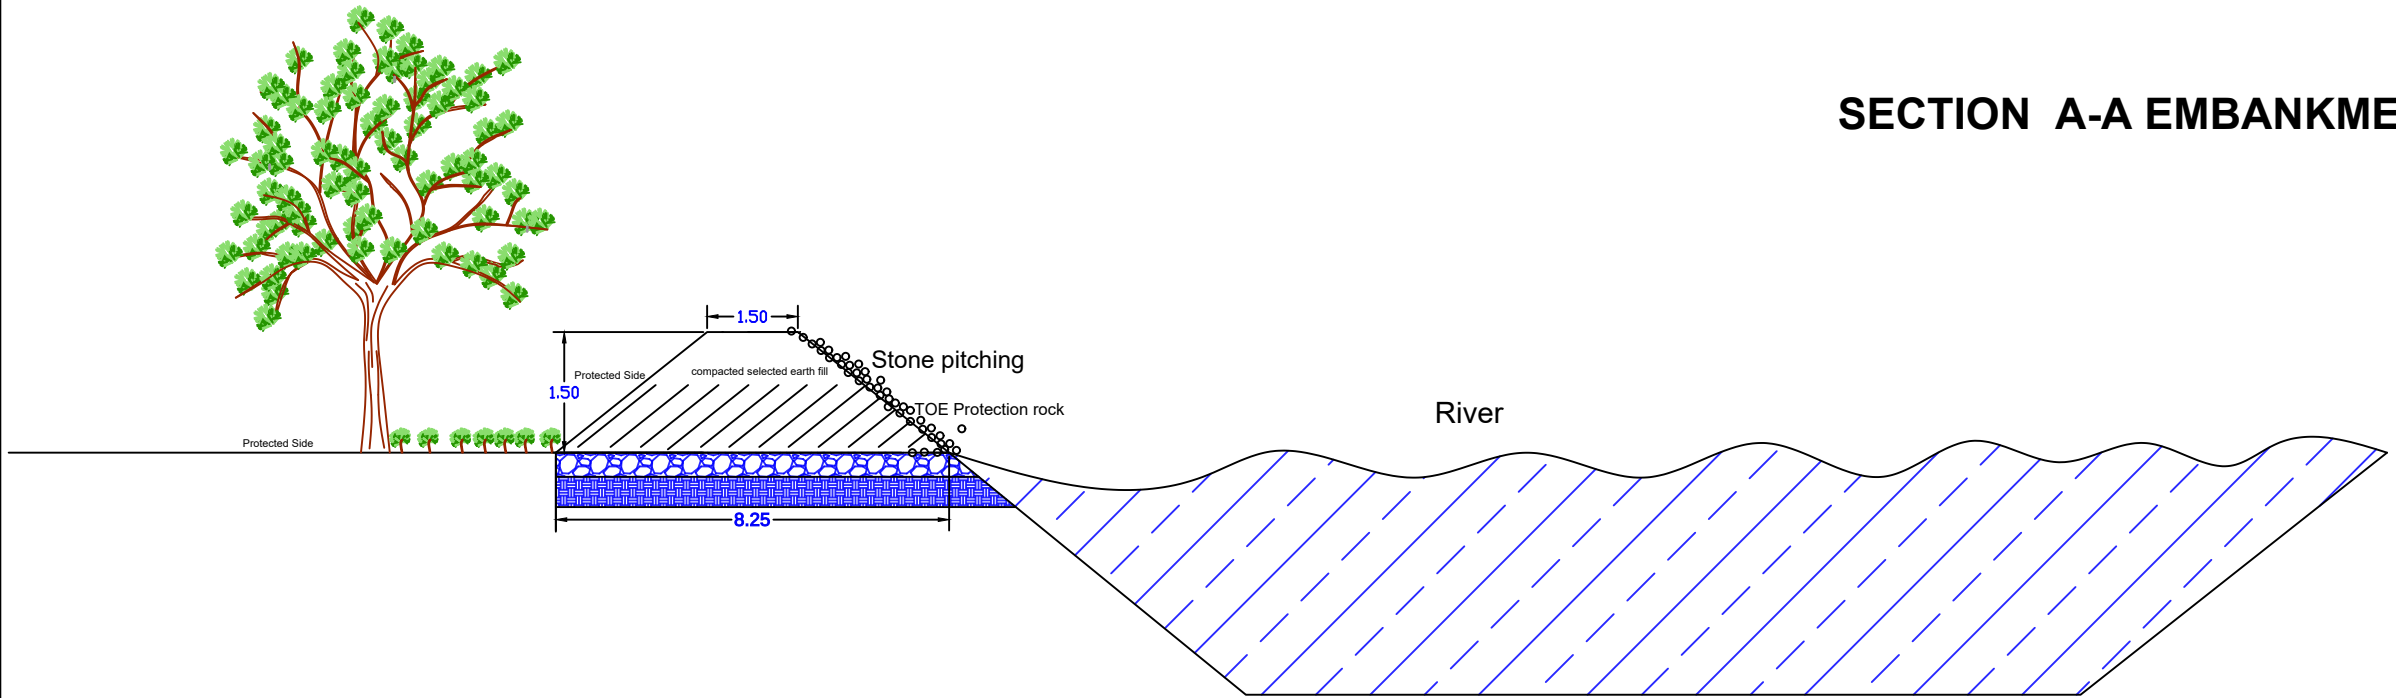

**SECTION B-B EMBANKMENT**

**Project Information**

Project Name: Flood Protection  
Embankment  
Location: Afgooye, Somalia


**Consultant**

Eng Abdullahi  
Abdulwahid Ibrahim

**Clients**



**Symbols and Legends**

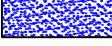-  Stone Pitching
-  Compacted Earth
-  Sand
-  Trees
-  Existing Ground Level