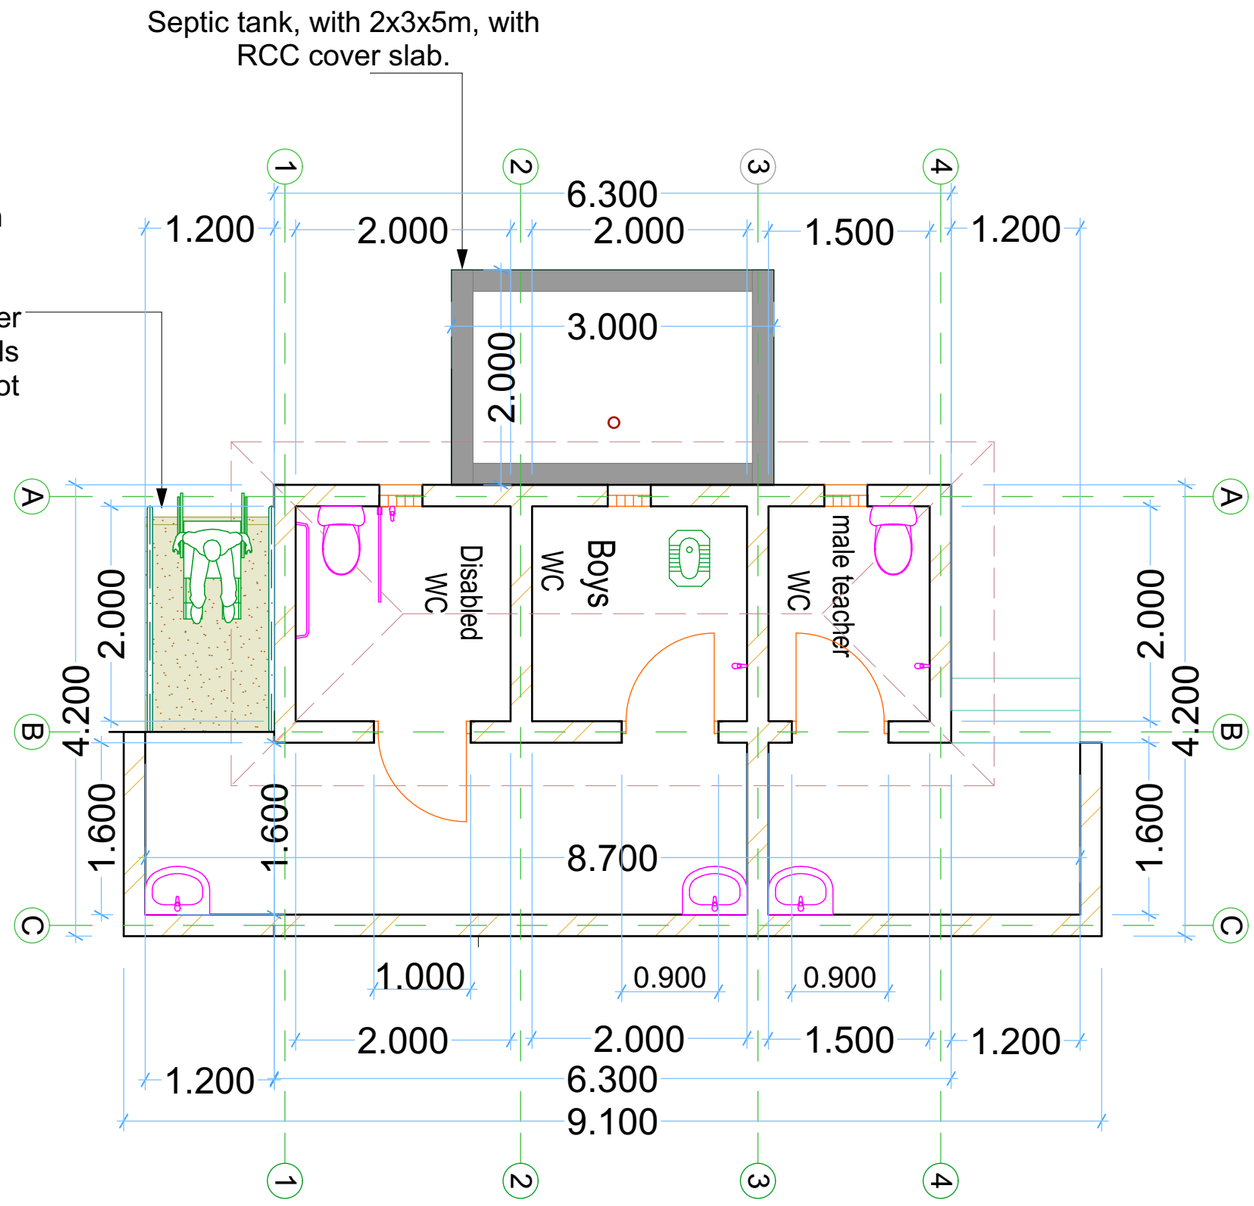

GENERAL NOTES

1. This drawing is protected under the copyright act, and cannot be used or reproduced in part or in whole without authors consent
2. All dimensions are in meter unless stated otherwise, read only figured dimensions.
4. All R.C. works to structural engineer's details
5. Contractors must verify all dimensions and levels on site before commencing work. any discrepancies must be reorted to the architect before work is put in hand

DONOR - GPE

GPE Transforming Education

CLIENT - GOVERNMENT OF SOMALIA

GRAND AGENT - SAVE THE CHILDREN

Save the Children

PROGRAM - GPE STG

TITLE: PROPOSED DESIGN DEVELOPMENT OF TWO BLOCKS OF LATRINES EACH OF THREE UNITS

DRAWN BY	CHECKED BY
ENG. BIDHAAN	ENG. KAISE
DATE: JUNE 2024	SHEET 02

REVISIONS

Ramp with Gentle slope with ration of 1:15; the dimension should be1.2m wide x 2m long and apply 8cm of concrete screed to the upper section of the ramp. install handrails both sides of the ram and height not mor than 90cm.

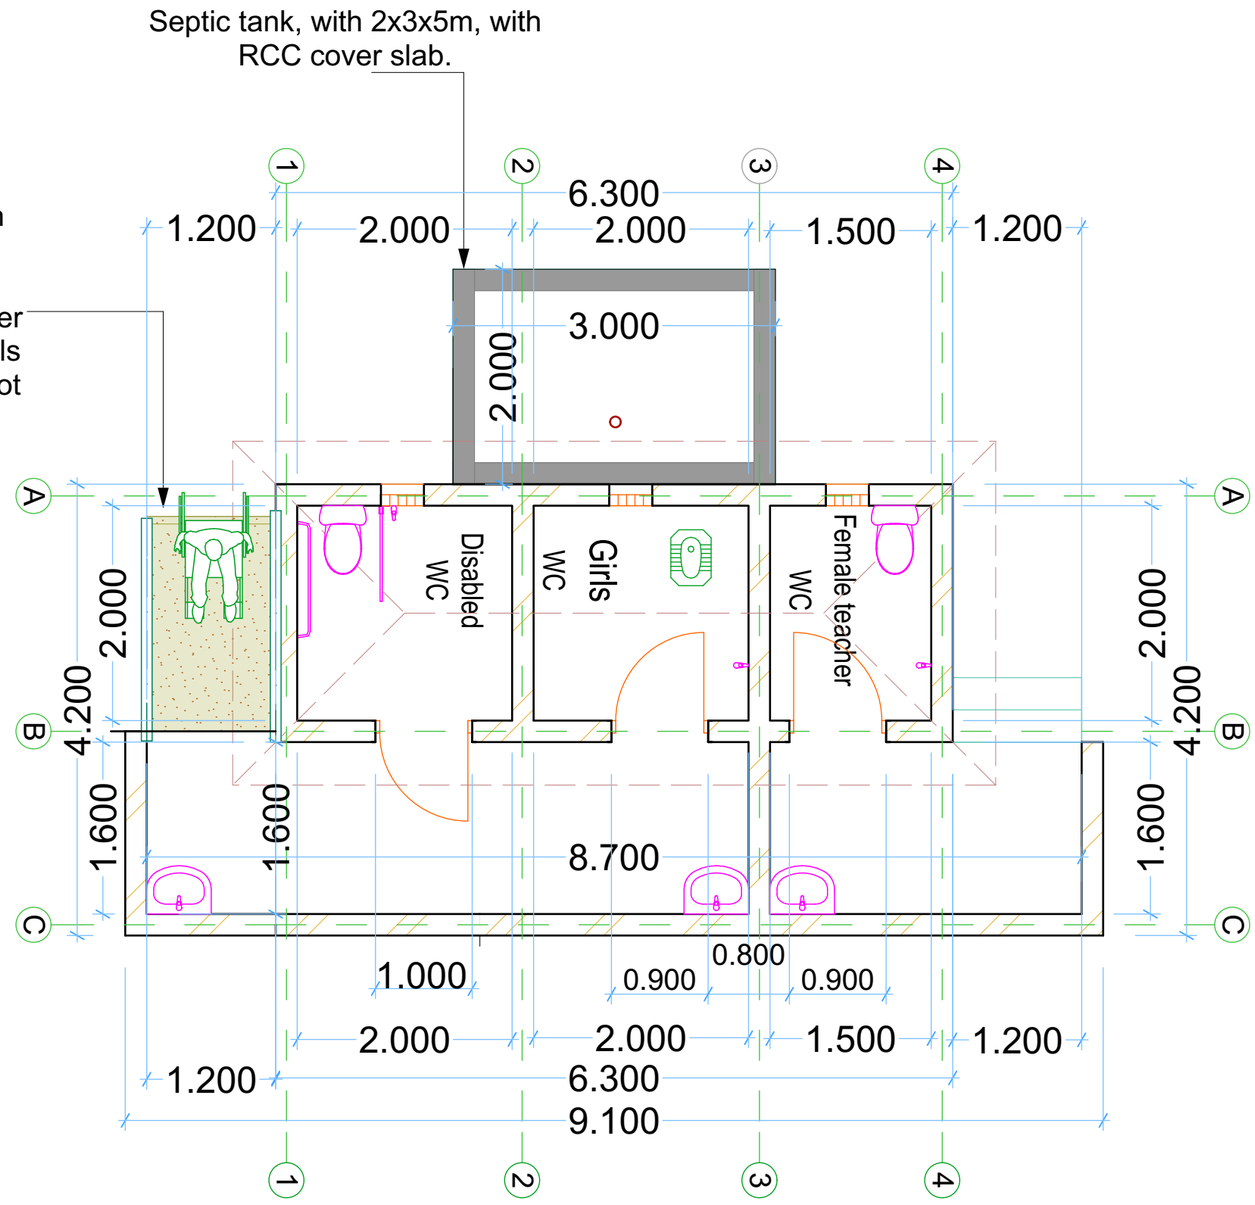

2D PLAN

GENERAL NOTES

1. This drawing is protected under the copyright act, and cannot be used or reproduced in part or in whole without authors consent
2. All dimensions are in meter unless stated otherwise, read only figured dimensions.
4. All R.C. works to structural engineer's details
5. Contractors must verify all dimensions and levels on site before commencing work. any discrepancies must be reorted to the architect before work is put in hand

DONOR - GPE

GPE Transforming Education

CLIENT - GOVERNMENT OF SOMALIA

GRAND AGENT - SAVE THE CHILDREN

Save the Children

PROGRAM - GPE STG

TITLE: PROPOSED DESIGN DEVELOPMENT OF TWO BLOCKS OF LATRINES EACH OF THREE UNITS

DRAWN BY	CHECKED BY
ENG. BIDHAAN	ENG. KAISE
DATE: JUNE 2024	SHEET 01

REVISIONS

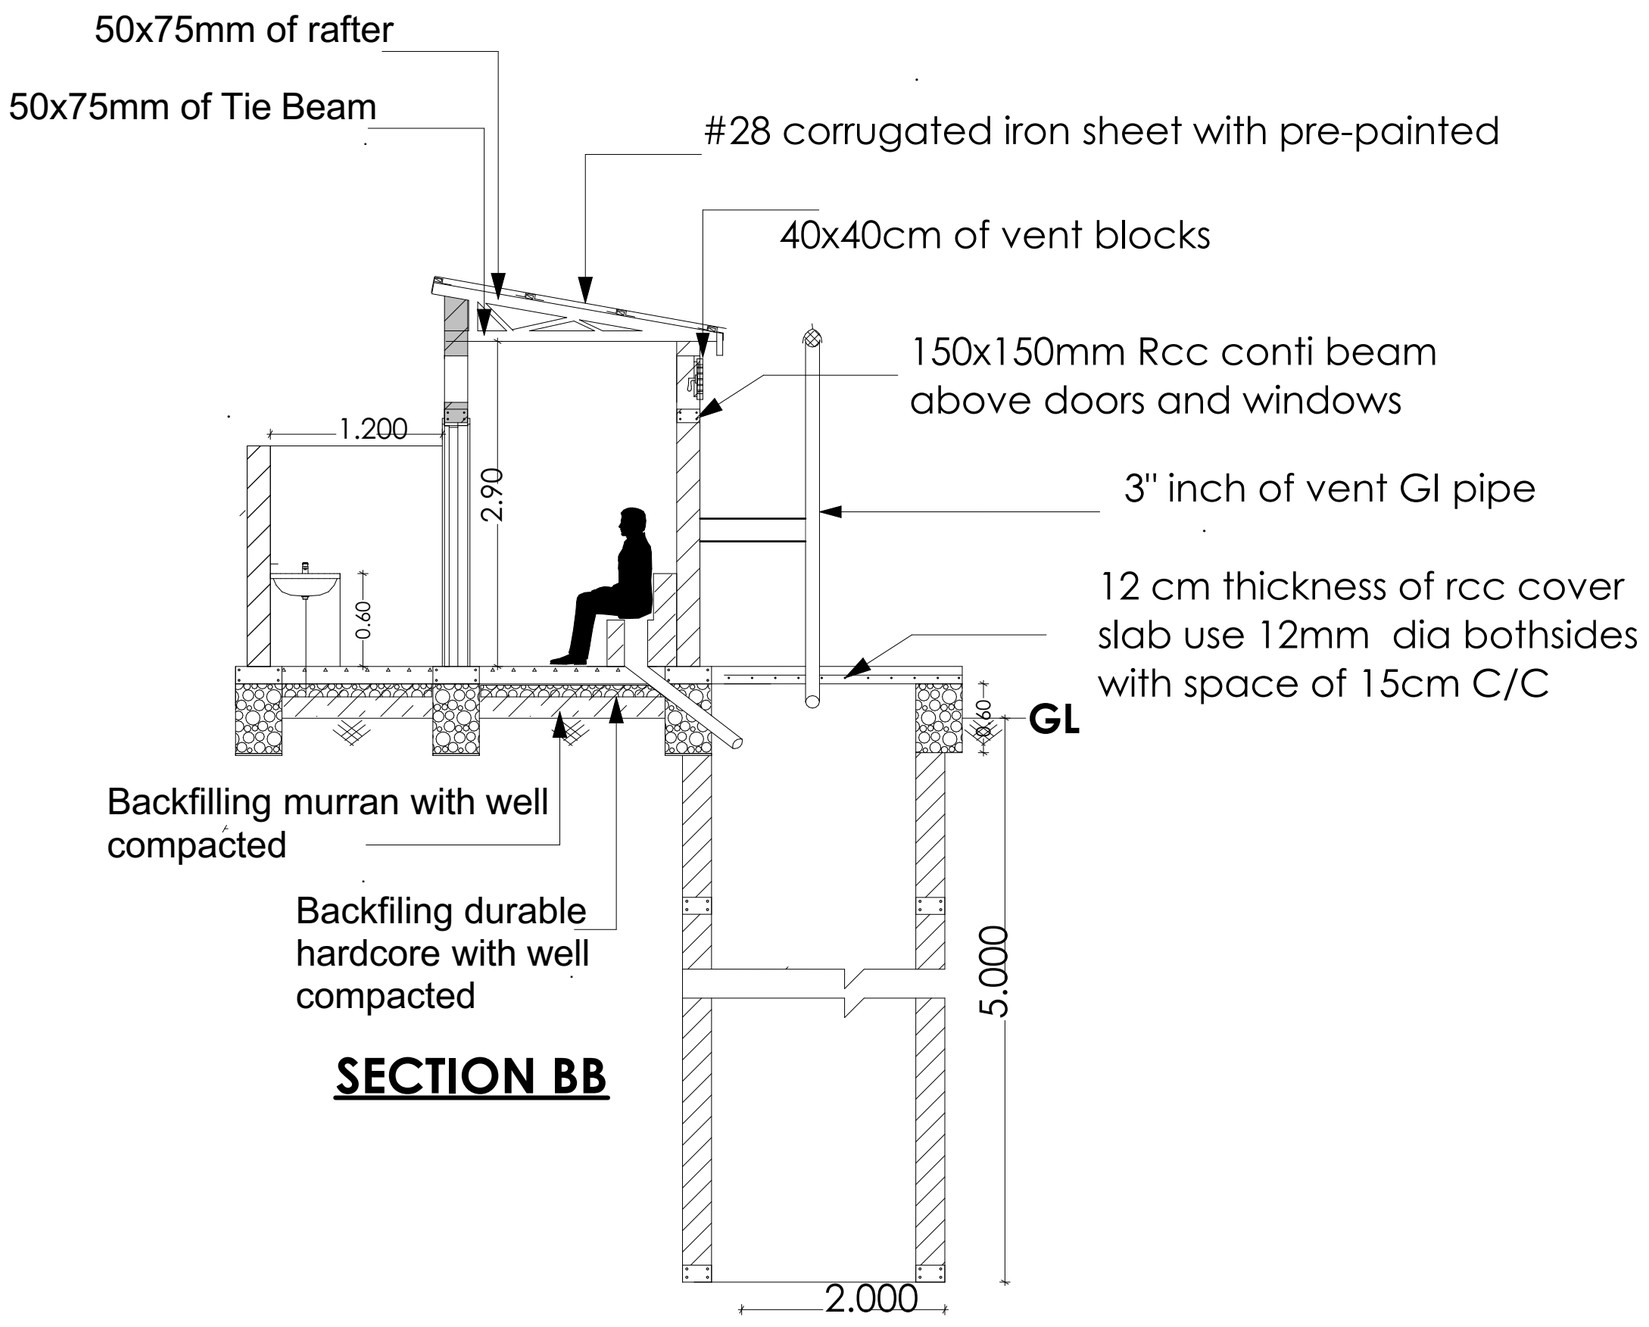

SECTION BB

GENERAL NOTES

1. This drawing is protected under the copyright act, and cannot be used or reproduced in part or in whole without authors consent
2. All dimensions are in meter unless stated otherwise, read only figured dimensions.
4. All R.C. works to structural engineer's details
5. Contractors must verify all dimensions and levels on site before commencing work. any discrepancies must be reorted to the architect before work is put in hand

DONOR - GPE

GPE Transforming Education

CLIENT - GOVERNMENT OF SOMALIA

GRAND AGENT - SAVE THE CHILDREN

Save the Children

PROGRAM - GPE STG

TITLE: PROPOSED DESIGN DEVELOPMENT OF TWO BLOCKS OF LATRINES EACH OF THREE UNITS

DRAWN BY	CHECKED BY
ENG. BIDHAAN	ENG. KAISE
DATE: JUNE 2024	SHEET 03

REVISIONS

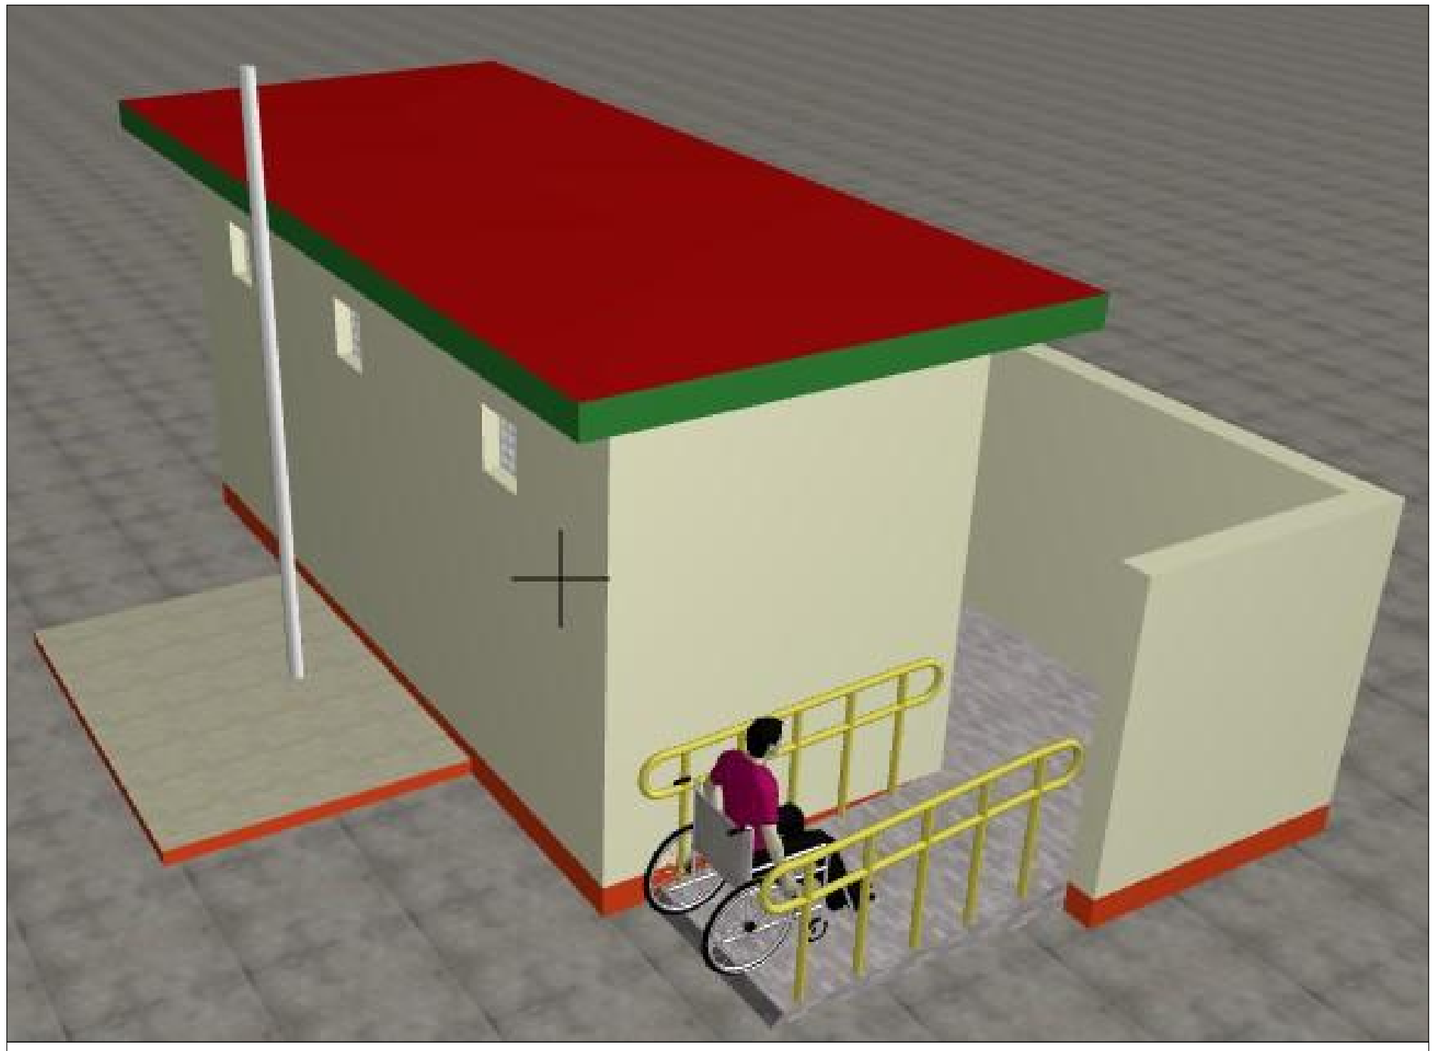

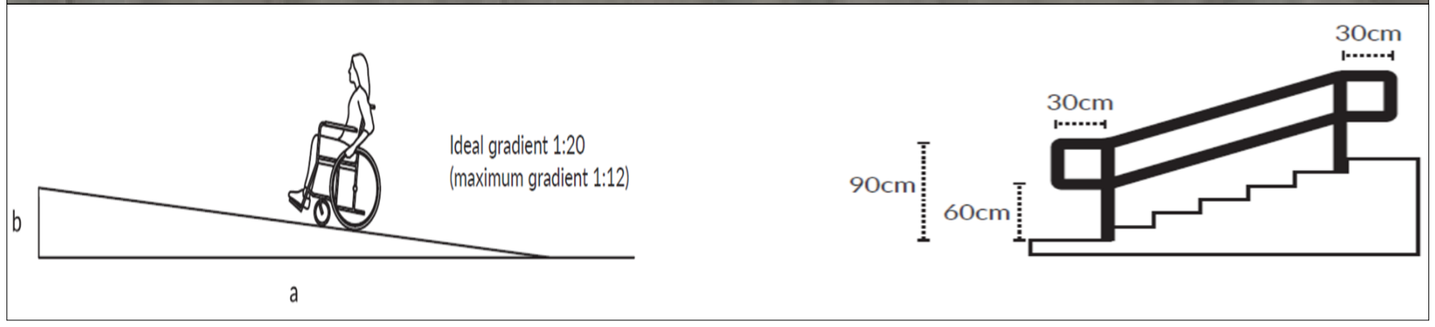

GENERAL NOTES

1. This drawing is protected under the copyright act, and cannot be used or reproduced in part or in whole without authors consent
2. All dimensions are in meter unless stated otherwise, read only figured dimensions.
4. All R.C. works to structural engineer's details
5. Contractors must verify all dimensions and levels on site before commencing work. any discrepancies must be reorted to the architect before work is put in hand

DONOR - GPE

GPE Transforming Education

CLIENT - GOVERNMENT OF SOMALIA

GRAND AGENT - SAVE THE CHILDREN

Save the Children

PROGRAM - GPE STG

TITLE: PROPOSED DESIGN DEVELOPMENT OF TWO BLOCKS OF LATRINES EACH OF THREE UNITS

DRAWN BY	CHECKED BY
ENG. BIDHAAN	ENG. KAISE
DATE: JUNE 2024	SHEET 03

REVISIONS

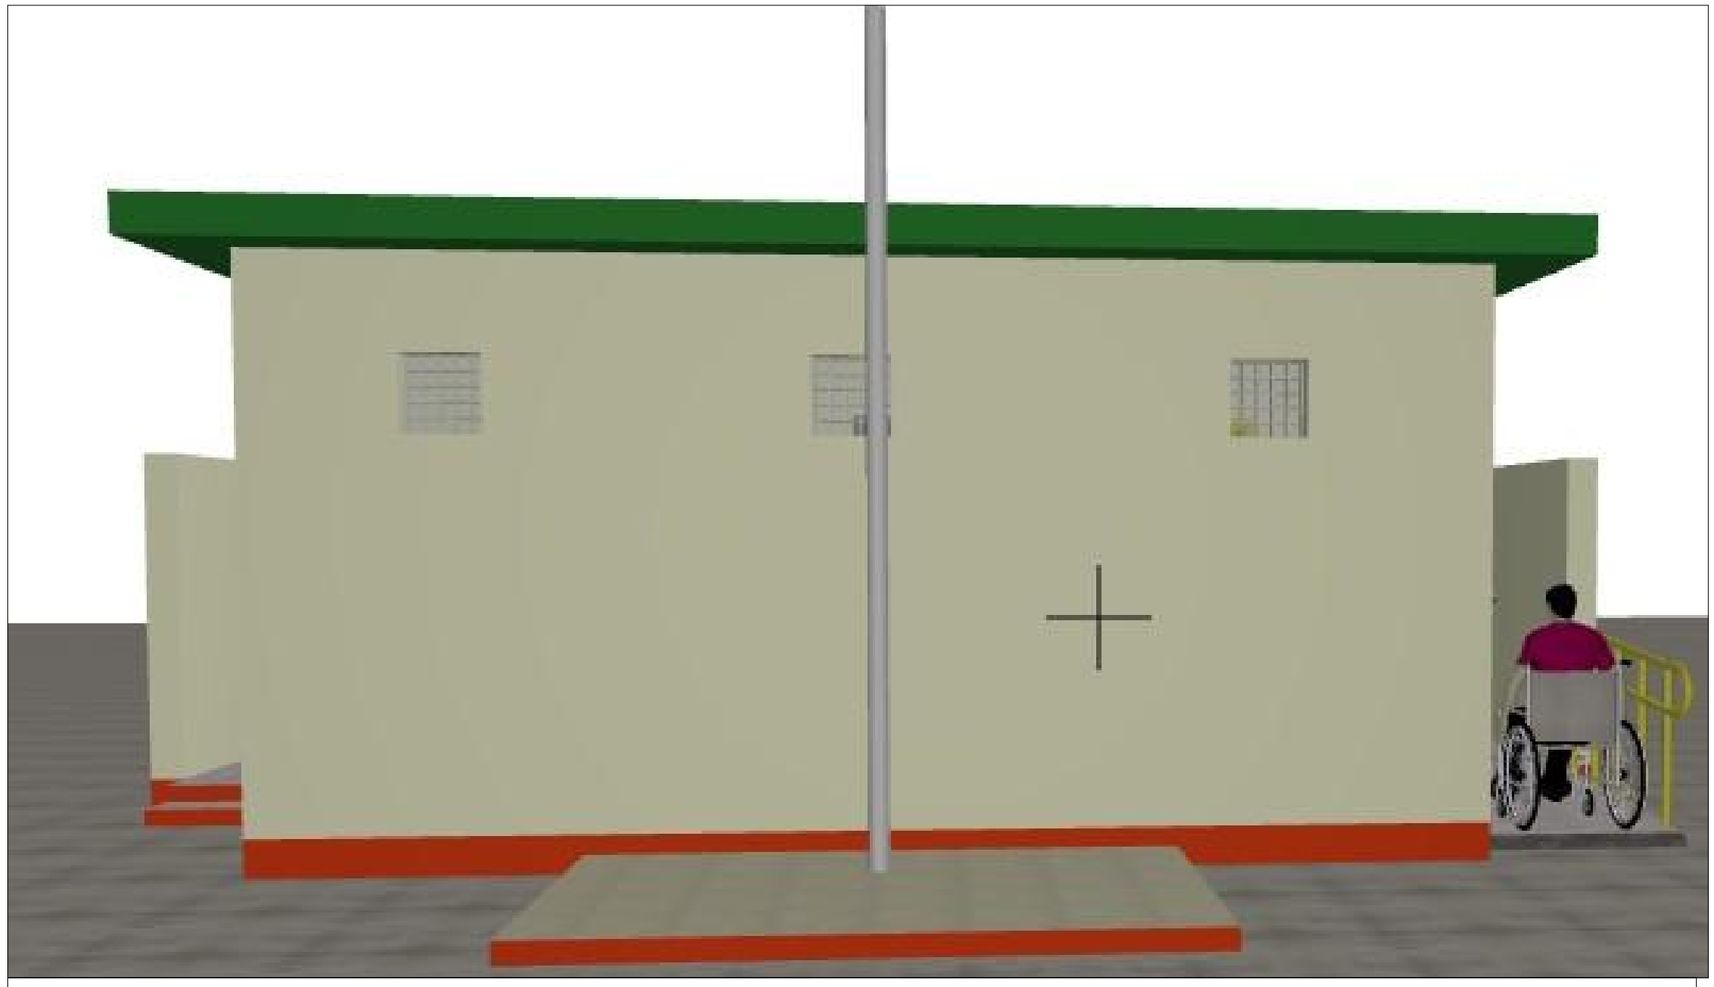

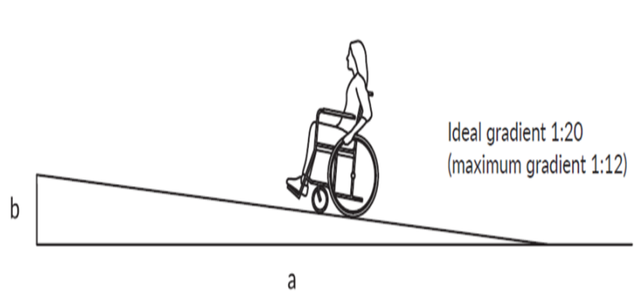

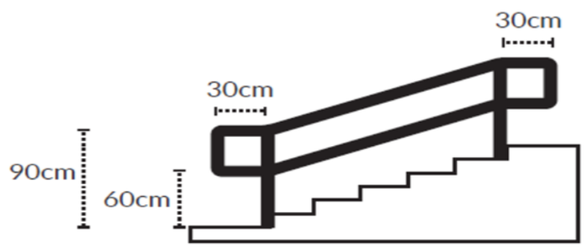

GENERAL NOTES

1. This drawing is protected under the copyright act, and cannot be used or reproduced in part or in whole without authors consent
2. All dimensions are in meter unless stated otherwise, read only figured dimensions.
4. All R.C. works to structural engineer's details
5. Contractors must verify all dimensions and levels on site before commencing work. any discrepancies must be reorted to the architect before work is put in hand

DONOR - GPE

GPE Transforming Education

CLIENT - GOVERNMENT OF SOMALIA

GRAND AGENT - SAVE THE CHILDREN

Save the Children

PROGRAM - GPE STG

TITLE: PROPOSED DESIGN DEVELOPMENT OF TWO BLOCKS OF LATRINES EACH OF THREE UNITS

DRAWN BY	CHECKED BY
ENG. BIDHAAN	ENG. KAISE
DATE: JUNE 2024	SHEET 03

REVISIONS

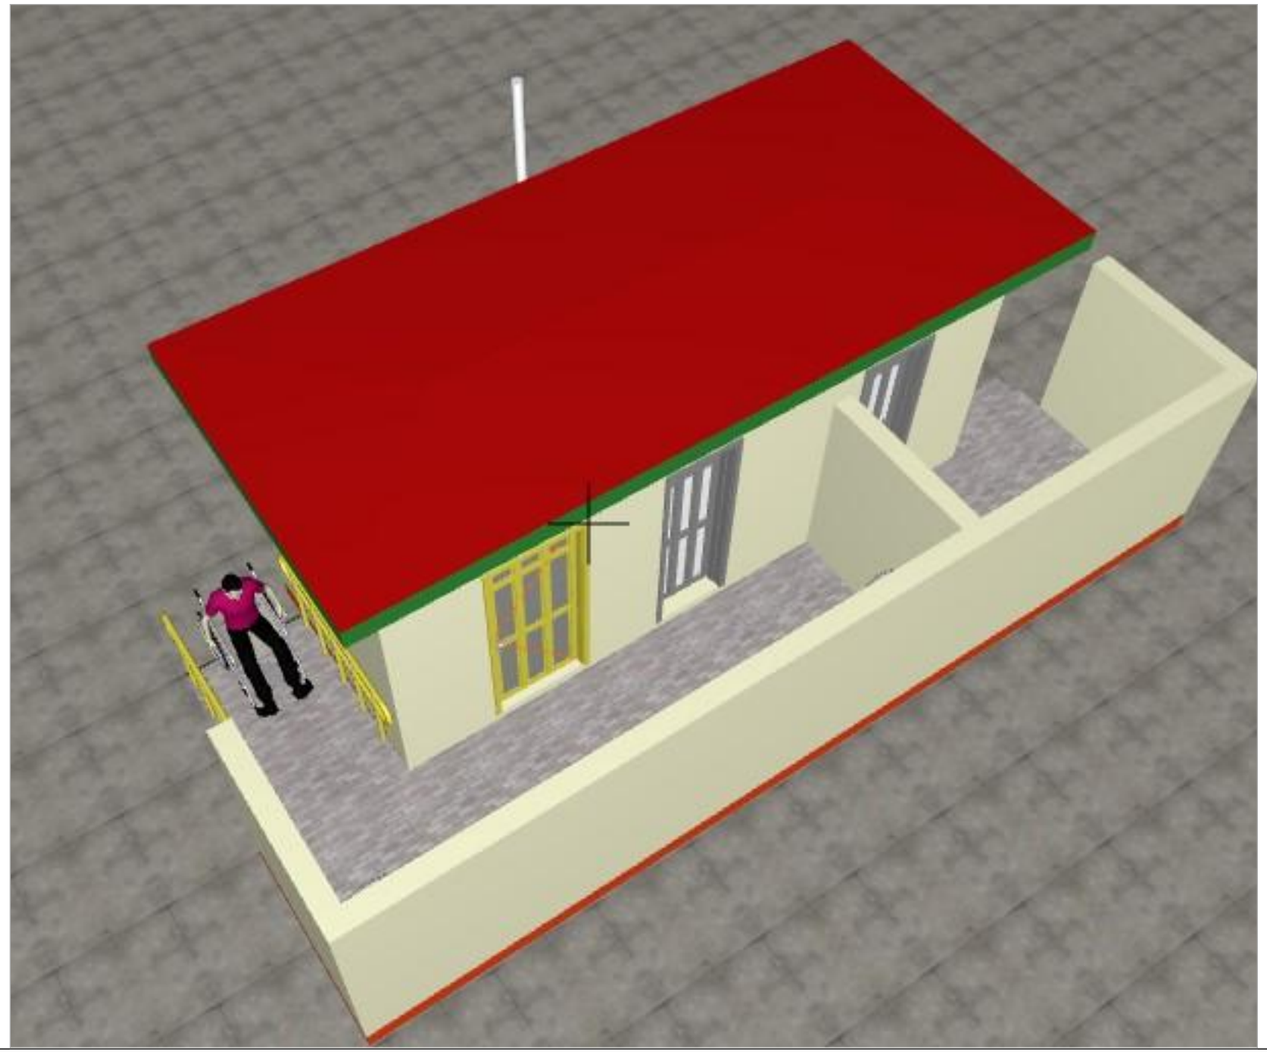

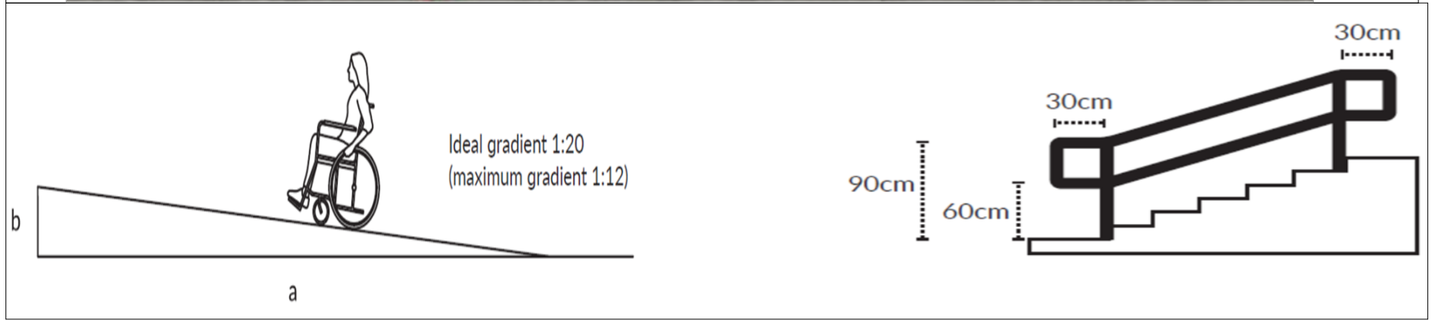

GENERAL NOTES

1. This drawing is protected under the copyright act, and cannot be used or reproduced in part or in whole without authors consent
2. All dimensions are in meter unless stated otherwise, read only figured dimensions.
4. All R.C. works to structural engineer's details
5. Contractors must verify all dimensions and levels on site before commencing work. any discrepancies must be reorted to the architect before work is put in hand

DONOR - GPE

GPE Transforming Education

CLIENT - GOVERNMENT OF SOMALIA

GRAND AGENT - SAVE THE CHILDREN

Save the Children

PROGRAM - GPE STG

TITLE: PROPOSED DESIGN DEVELOPMENT OF TWO BLOCKS OF LATRINES EACH OF THREE UNITS

DRAWN BY	CHECKED BY
ENG. BIDHAAN	ENG. KAISE
DATE: JUNE 2024	SHEET 03

REVISIONS